LEFT SIDE ELEVATION

SCALE 3/16" = 1'-0"

FRONT ELEVATION

SCALE 3/16" = 1'-0"

REAR ELEVATION

SCALE 3/16" = 1'-0"

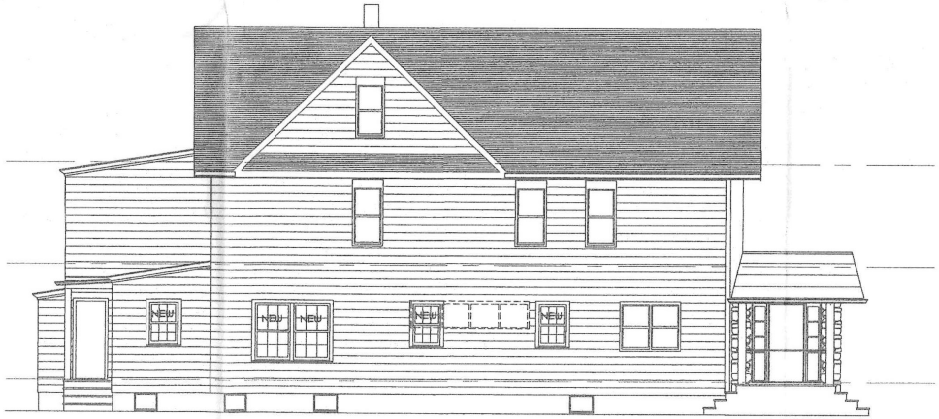


RIGHT SIDE ELEVATION

SCALE 3/16" = 1'-0"

| REV. NO. | DESCRIPTION |
|---|---|

TODD L.
ARCHIT

175 NORTH MAIN STREET WHARTON, NJ
Tel.: 973-366-9700 Fax: 973-366-9733 TLK@KOENIGAR

NOT VALID FOR CONSTRUCTION UNLESS SIGNED AND SEALED BY THE ARCHITECT. THESE PLANS
AND MAY NOT BE COPIED, REUSED OR ALTERED WITHOUT WRITTEN P

CLIENT:
LAURA MUNOZ
343 N. 10TH AVE.
MANVILLE, NJ

PROJECT:
CONVERSION
80 EAST SO
RARITAN, NE

# ELEVATIONS

| LICENSES | PROJECT ID | 33-2-09 |
|---|---|---|
| NJ AI 13653 | DRAWN BY: | TT |