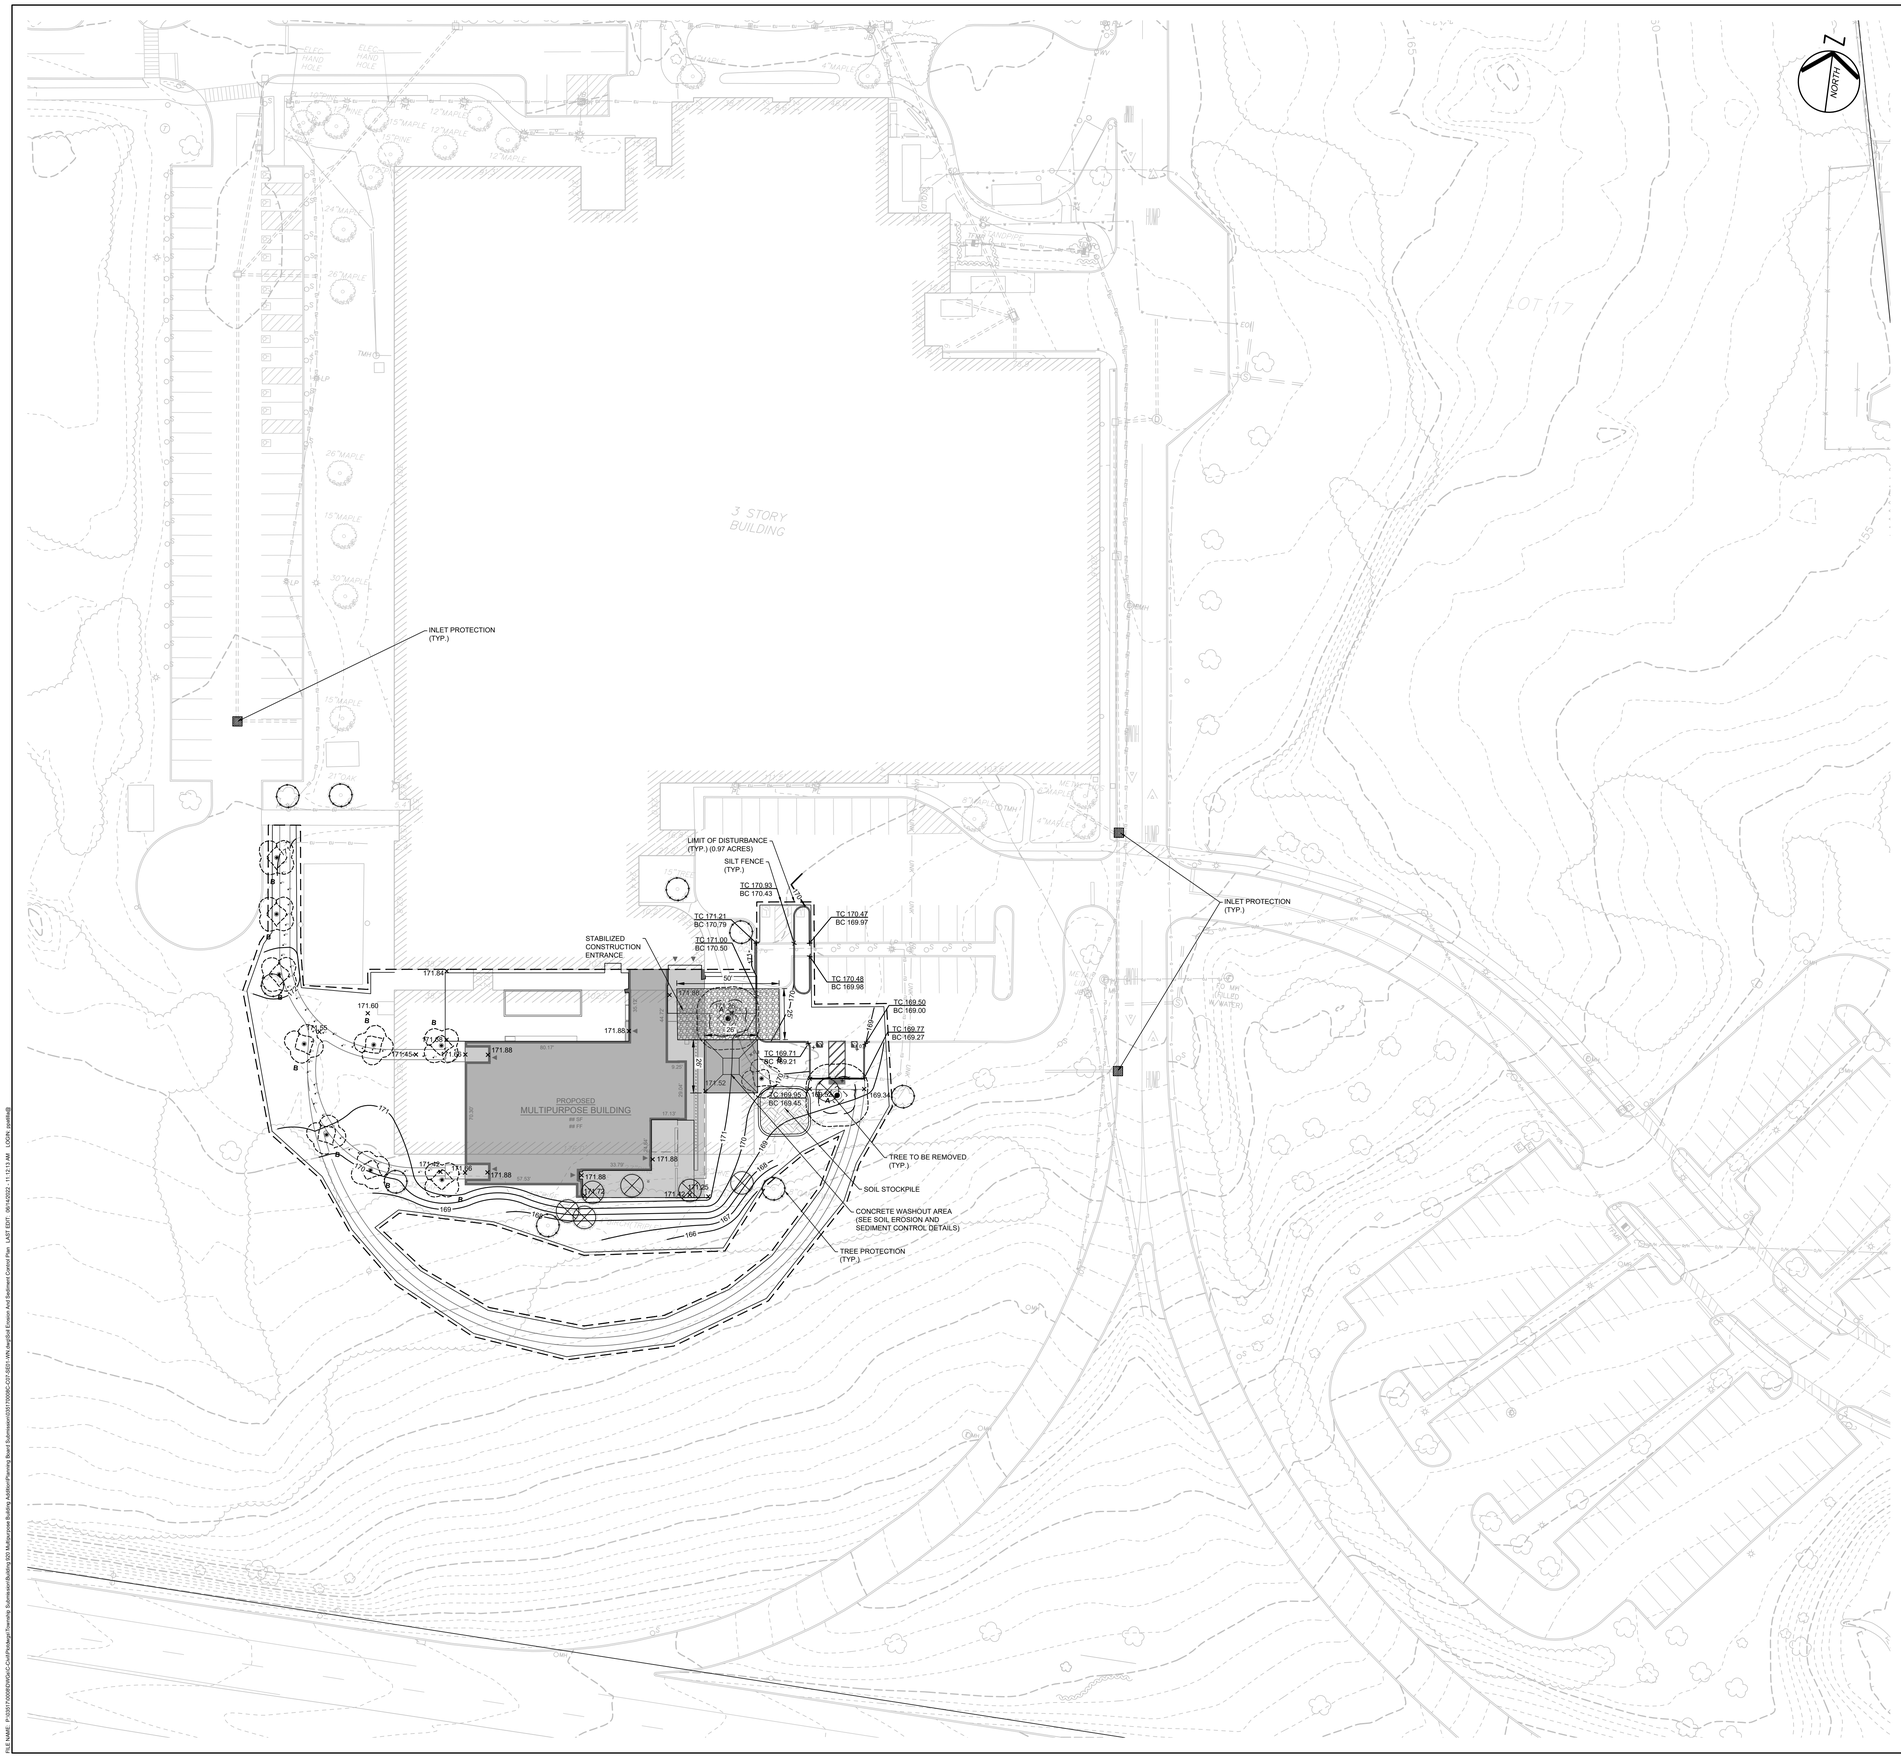

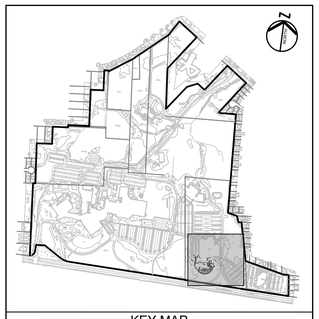

KEY MAP

SCALE: 1" = 1000'

GRAPHIC SCALE

30 0 15 30 60

(IN FEET)
1 inch = 30 ft.

Project Rocky Multipurpose Building

CANNONDESIGN
360 Madison Ave. 11th Floor
New York, NY 10017
P: 212.972.9800
F: 212.972.9191

www.cannondesign.com

Cerami Associates
1001 Avenue of the Americas, 4th Floor
New York, NY 10018
212-370-1776

Security 101
1450 Centrepark Blvd, Suite 210
West Palm Beach, FL 33401
800-261-2041

AVI-SPL
6301 Benjamin Rd, Suite 101
Tampa, FL 33634
866-559-8197

V-Soft Consulting
101 Bullitt Lane, Suite #205
Louisville KY 40222
502-425-8425

PAULUS, SOKOLOWSKI AND SARTOR, LLC.

3 MOUNTAINVIEW ROAD
P.O. BOX 4039
WARREN, NJ 07059
PHONE: (732) 560-9700

CERTIFICATE OF AUTHORIZATION NO. 24GA28032700

ALL DIMENSIONS MUST BE VERIFIED BY THE CONTRACTOR. NOTIFY PAULUS, SOKOLOWSKI AND SARTOR, LLC. OF ANY CONFLICTS, ERRORS, AMBIGUITIES OR DISCREPANCIES IN THE CONTRACT DRAWINGS OR SPECIFICATIONS BEFORE PROCEEDING WITH CONSTRUCTION.

ALL DIMENSIONS SHALL BE AS NOTED IN WORDS OR NUMBERS ON THE CONTRACT DRAWINGS. DO NOT SCALE THE DRAWINGS TO DETERMINE DIMENSIONS.

THESE CONTRACT DRAWINGS CONTAIN DATA INTENDED SPECIFICALLY FOR THE NOTED PROJECT AND CLIENT. THEY ARE NOT INTENDED FOR USE ON EXTENSIONS OF THIS PROJECT OR FOR REUSE ON ANY OTHER PROJECT.

THE COPYING AND/OR MODIFICATION OF THIS DOCUMENT OR ANY PORTION THEREOF WITHOUT THE WRITTEN PERMISSION OF PAULUS, SOKOLOWSKI AND SARTOR, LLC. IS PROHIBITED.

UNLESS THESE DRAWINGS ARE SPECIFICALLY DESIGNATED AS "CONSTRUCTION ISSUE", THESE DRAWINGS SHALL NOT BE USED FOR CONSTRUCTION OR IMPROVEMENTS DEPICTED HEREIN. CONTRACTORS SHALL NOTIFY THE DESIGN ENGINEER TO OBTAIN CONSTRUCTION DOCUMENTS.

COPYRIGHT 2022 PAULUS, SOKOLOWSKI AND SARTOR, LLC - ALL RIGHTS RESERVED.

ROBERT ESPASA, P.E.
PROFESSIONAL ENGINEER
N.J. LIC. NO. 43454

SIGNATURE DATE

Rev.	Description	Date
1	PLANNING BOARD SUBMISSION	05-27-2022

Organization:	PS&S
Building:	MULTIPURPOSE BUILDING ADDITION AT BUILDING 500
Facility Location:	
Legacy Document Number:	
Legacy Revision:	

SOIL EROSION AND SEDIMENT CONTROL PLAN

Project No.: 035170008C Checked by: RE

C-07

© 2022 The Cannon Corporation.

© 2022 The Cannon Corporation
All rights reserved. No part of this document may be reproduced or transmitted in any form or by any means, electronic or mechanical, without prior written authorization by The Cannon Corporation.

FILE NAME: P:\2021\035000\035170008C\CAD\Package\Township Submission\Building 500 Multipurpose Building Addition\Planning Board Submission\035170008C-C07-SEDI-VIN-Aerial-Soil Erosion And Sediment Control Plan LAST EDIT: 05/16/2022 - 11:15:13 AM LOGIN: jsalafia@