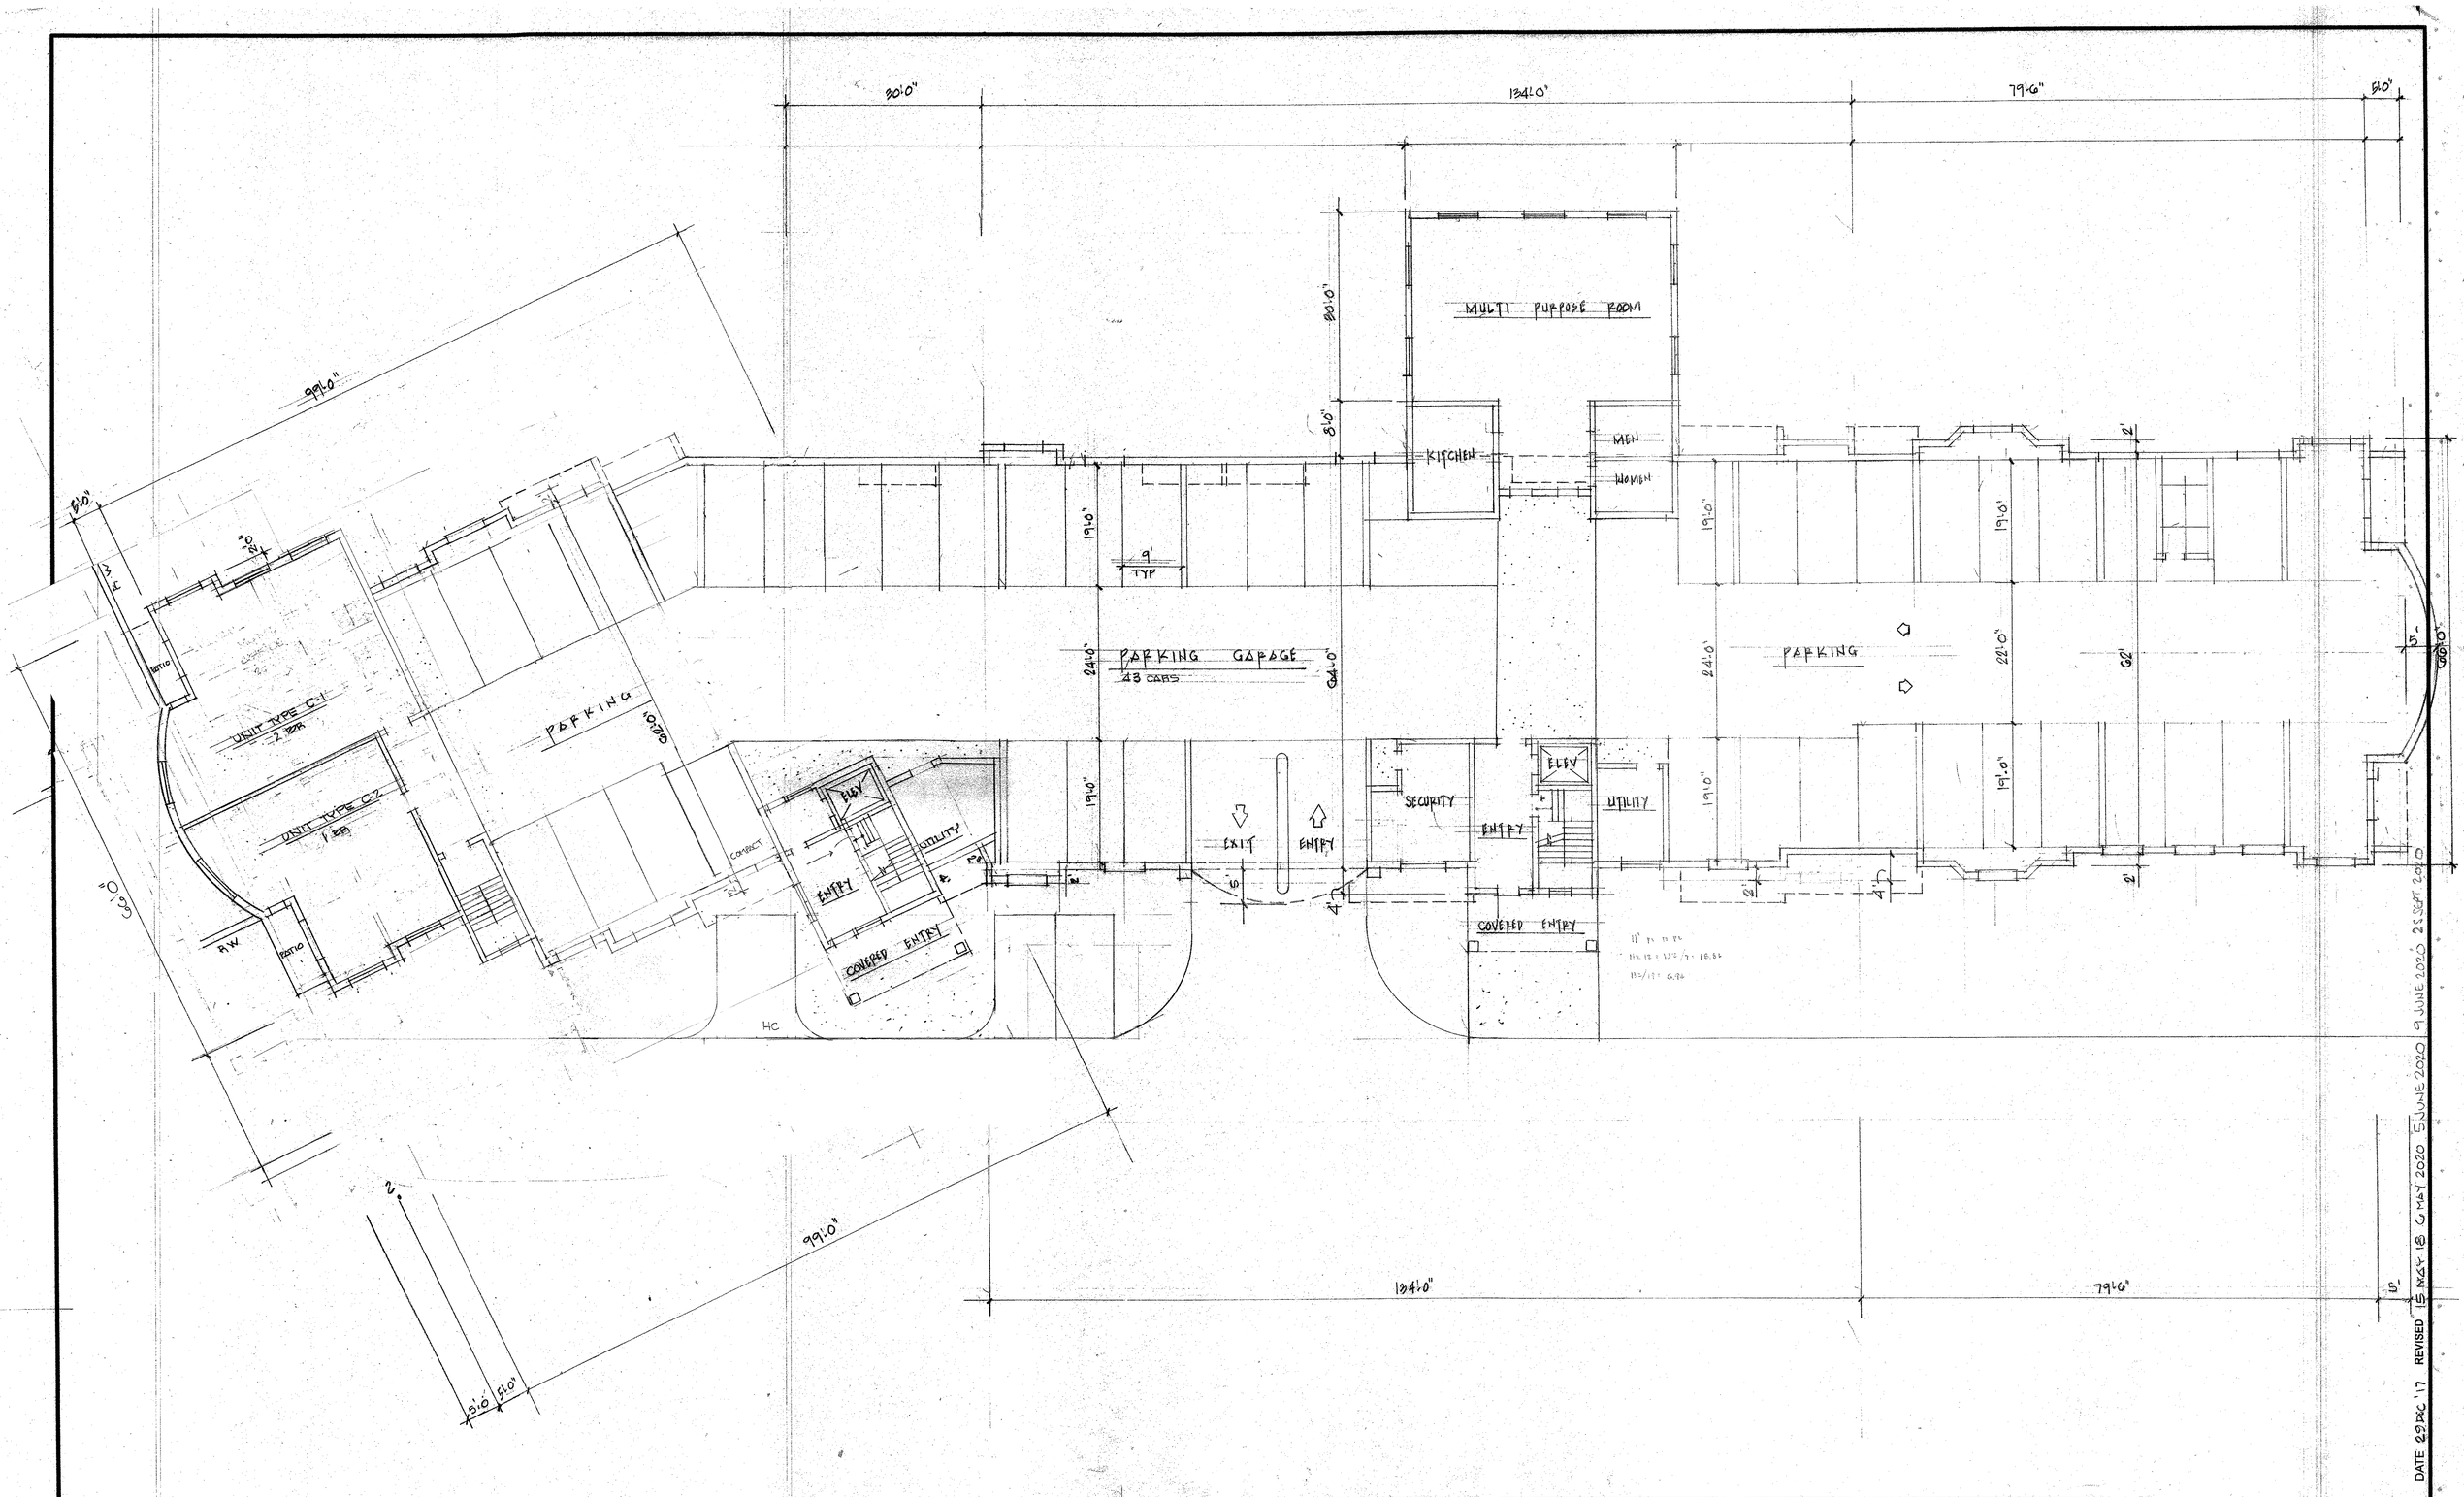

PARKING LEVEL

SCALE: 3/32" = 1'-0"

2 TYPE C APTS
2 APTS

NEW YORK ARCHITECT	NEW JERSEY ARCHITECT	NEW JERSEY PROFESSIONAL ENGINEER	NEW JERSEY PROFESSIONAL PLANNER
9894	4697	20412	1142

FRED KLENK
684 Route 208 • Franklin Lakes, N.J. 07417
Phone:201-848-8844 • Email: FRED@KLENKARCHITECT.COM • Fax: 201-848-9174
ARCHITECT · ENGINEER · PLANNER

JOB 77388 2017

SHEET 5 OF 12

GENERAL REPRODUCTION PRODUCTS