X = TO BE REMOVED

ALL EXISTING SURFACE FEATURES ARE TO BE DEMOLISHED AND REMOVED FROM THE SITE.

EXISTING TREES TO BE REMOVED:
TOTAL = 6 TREES

REFER TO SHEET 3 OF 5 FOR REPLACEMENT TREES

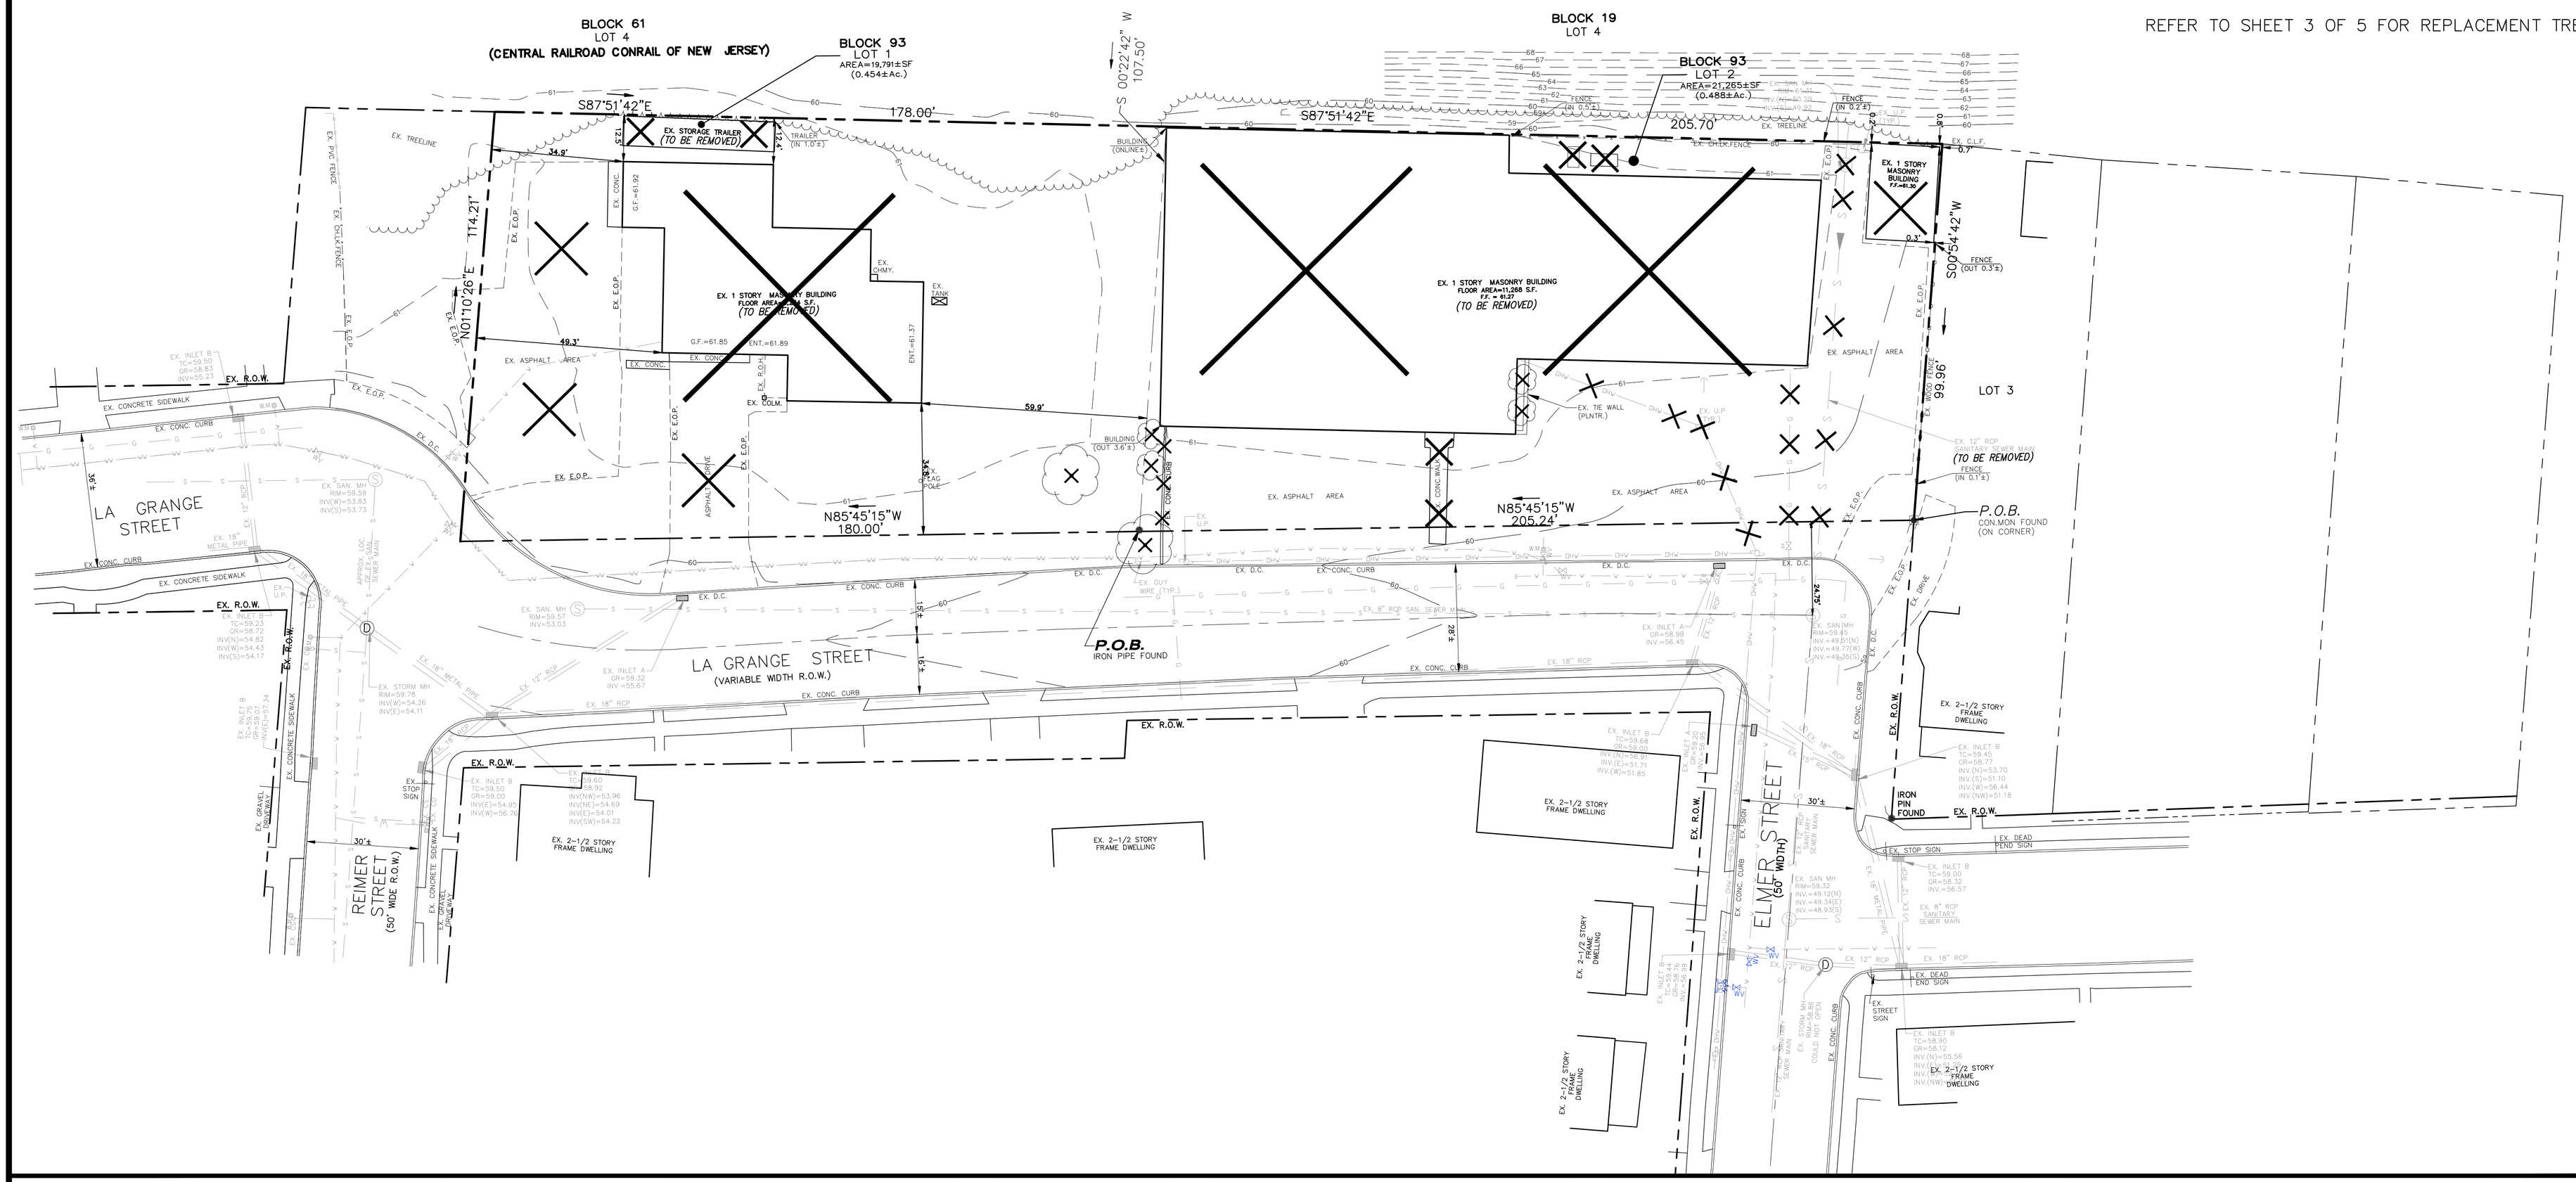

GRAPHIC SCALE

20 0 10 20 40 80

(IN FEET)
1 inch = 20 ft.

NO.	REVISION	DATE	Dr/Ck

CAD#:	DESIGN BY:	DATE:
18-021-Demo. Plan	SA	8/20/2024
PB#:	DRAWN BY:	SCALE:
–	JA	1"=20'
BOOK#:	Checked by:	FILE NO.:
–	SA	18-021

AMERTECH ENGINEERING, INC.
ENGINEERS, SURVEYORS AND PLANNERS
757 RIDGEWOOD AVENUE, NORTH BRUNSWICK, N.J. 08902
(732)828-3535 • (732)249-1215 • FAX (732)843-0859
E-MAIL: mail@AMERTECHENGINEERING.com
CERTIFICATE OF AUTHORIZATION NO. 24GA28008400

SHARIF H. ALY
NEW JERSEY PROFESSIONAL ENGINEER LIC. #34669

PRELIMINARY & FINAL MAJOR SITE PLAN
TAX MAP LOTS 1 & 2, BLOCK 93
RARITAN BOROUGH
SOMERSET COUNTY, NEW JERSEY
TAX MAP SHEET #16

57 & 59 LA GRANGE STREET

DEMOLITIONS PLAN

JOB #: 18-021

2 / 5