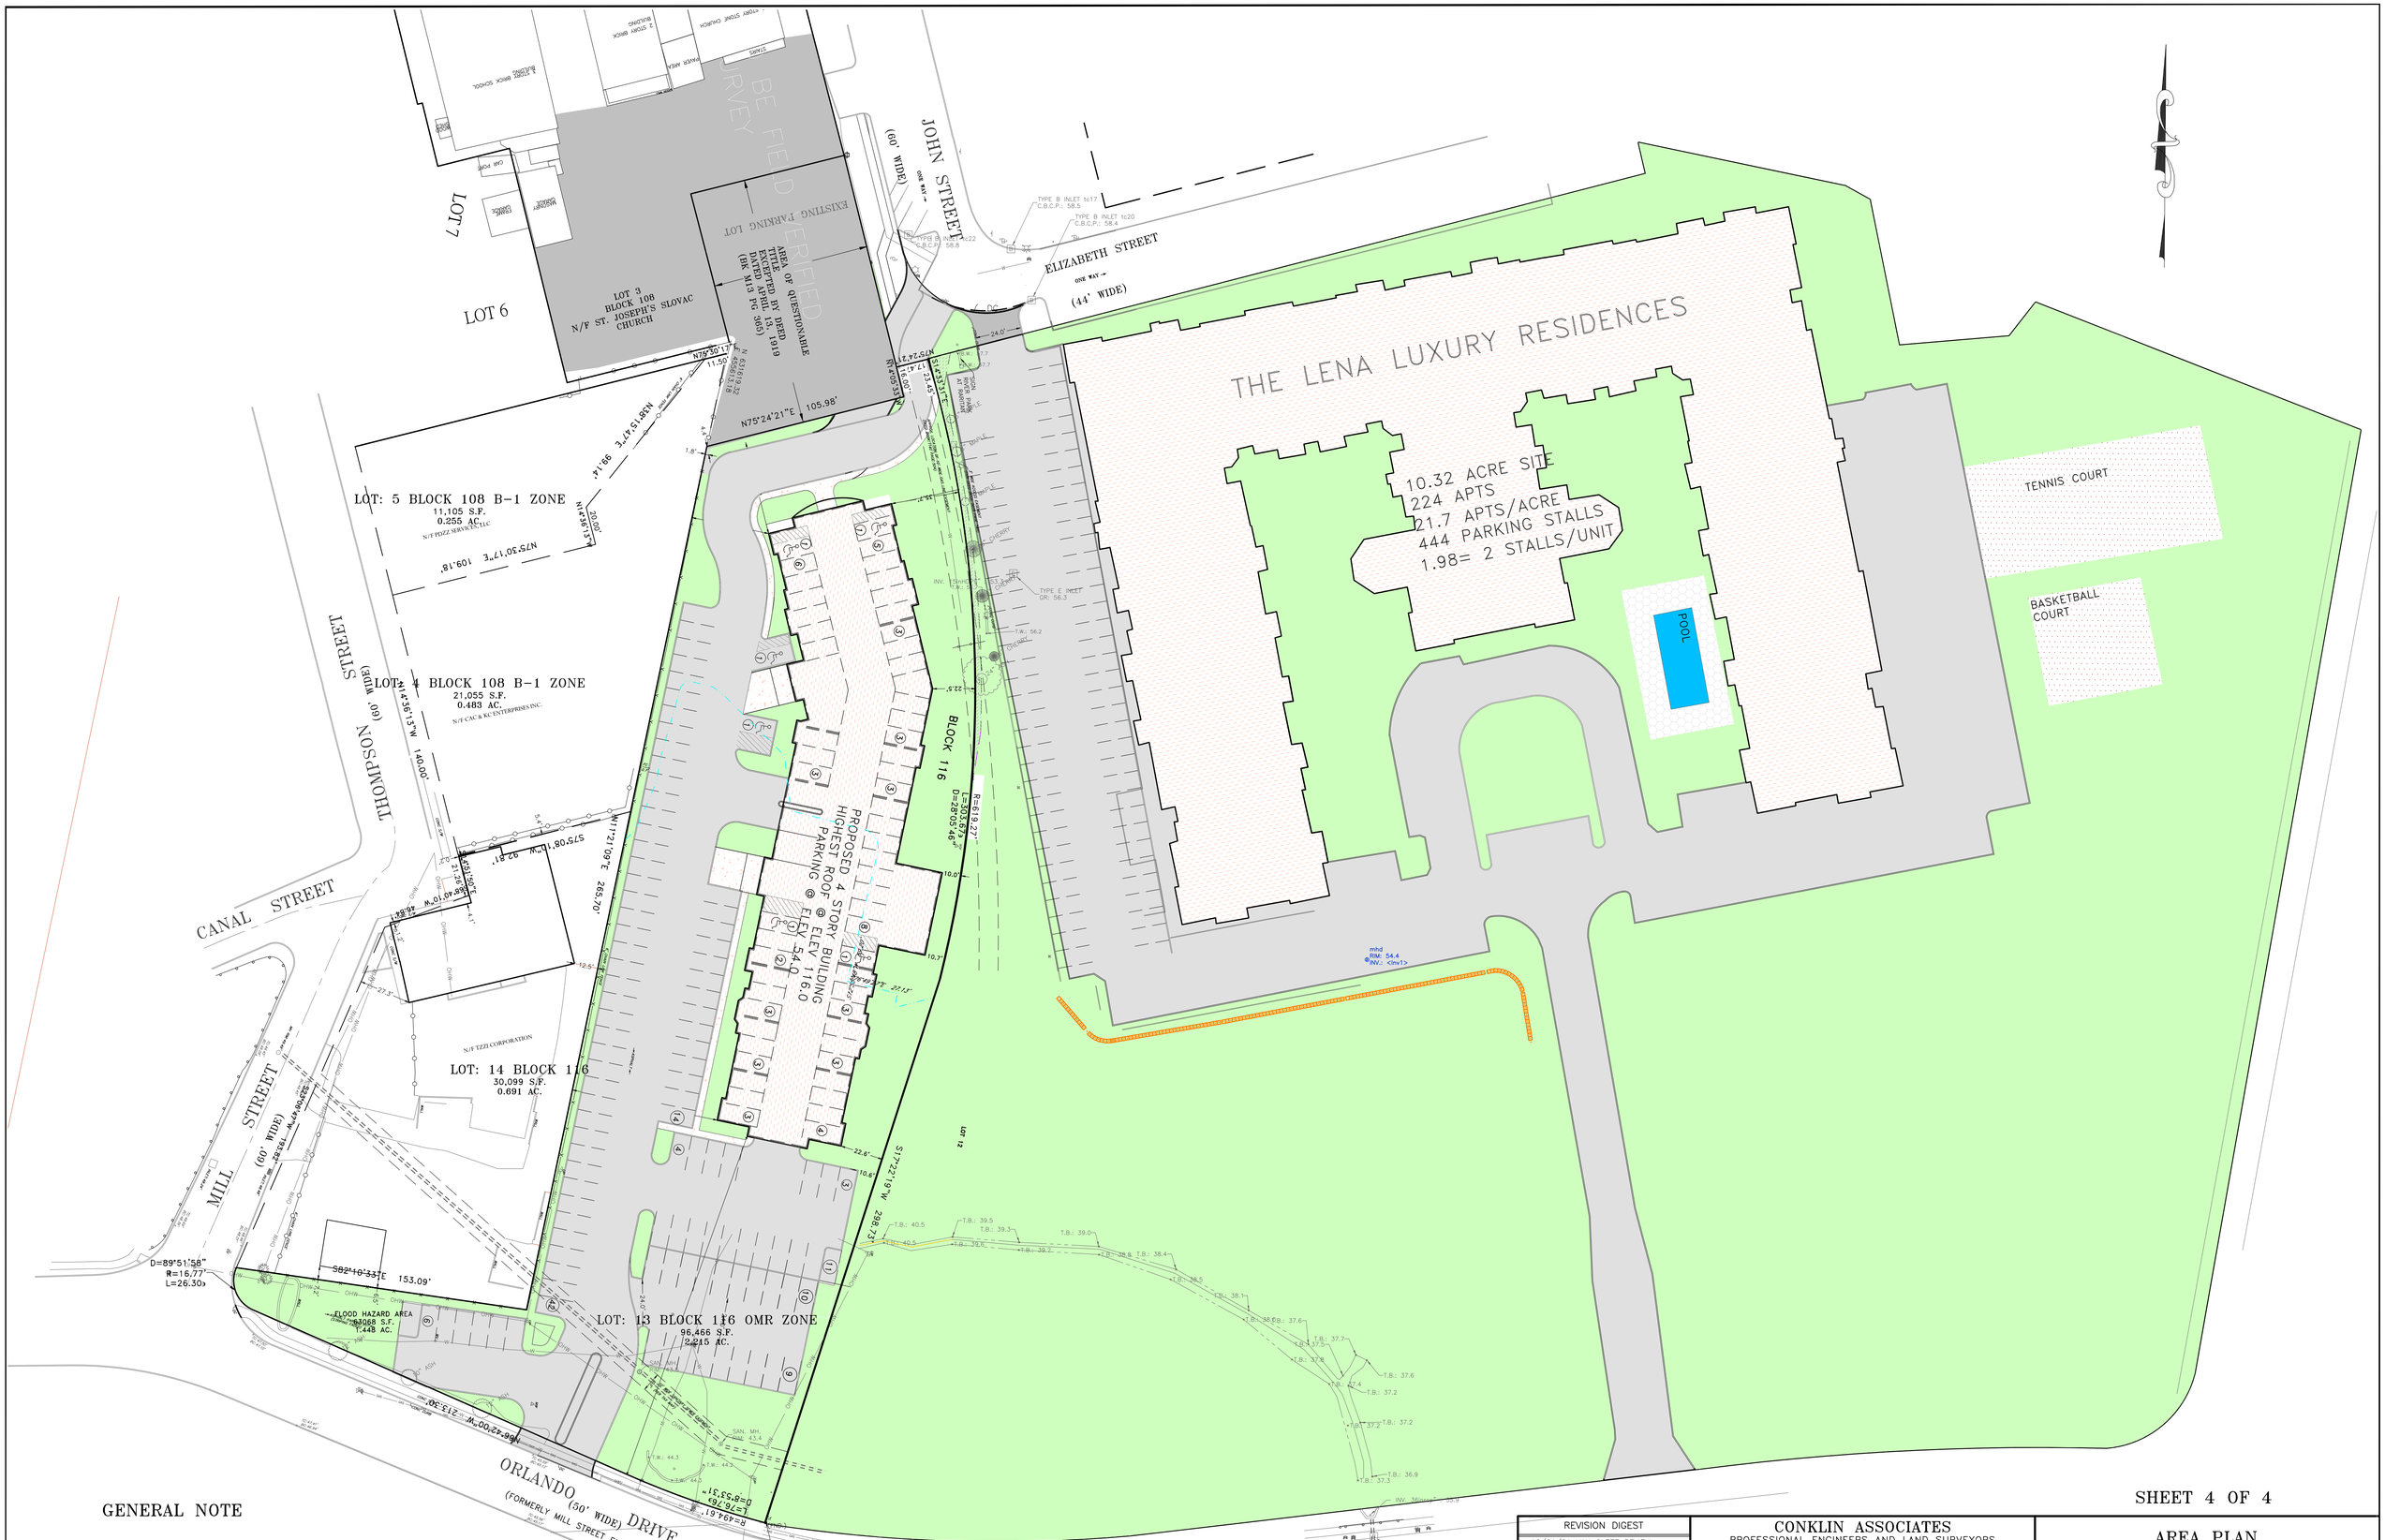

SHEET 4 OF 4

GENERAL NOTE

IMPROVEMENTS ON LOT 12 AS PER FINAL MAJOR SITE PLAN, RARITAN TOWN CENTER OF FERRIERO ENGINEERING, INC DATED FABURARY 4, 2004

REVISION DIGEST
12/21/21 VAN CLEEF REVIEW

SCALE: 1" = 30'
ORIGINAL PLAN DATE: 4/30/19
SURVEY DATE: 4-09-19

CONKLIN ASSOCIATES
PROFESSIONAL ENGINEERS AND LAND SURVEYORS
29 CHURCH STREET
P.O. BOX 282, RAMSEY, NJ 07446
PHONE (201) 327-0443, FAX (201) 934-1097
CERTIFICATE OF AUTHORIZATION #24GA28046300

TIBOR LATINCSICS
N.J.P.E. 32444, N.J.P.P. 3736

FILE NO.: PLOT NO.: 13-116 AREA PLAN.dwg

AREA PLAN

LOT 13 – BLOCK 116
RIVERVIEW AT RARITAN
FOR
ORLANDO HEIGHTS, LLC
BOROUGH OF RARITAN
SOMERSET COUNTY, NEW JERSEY