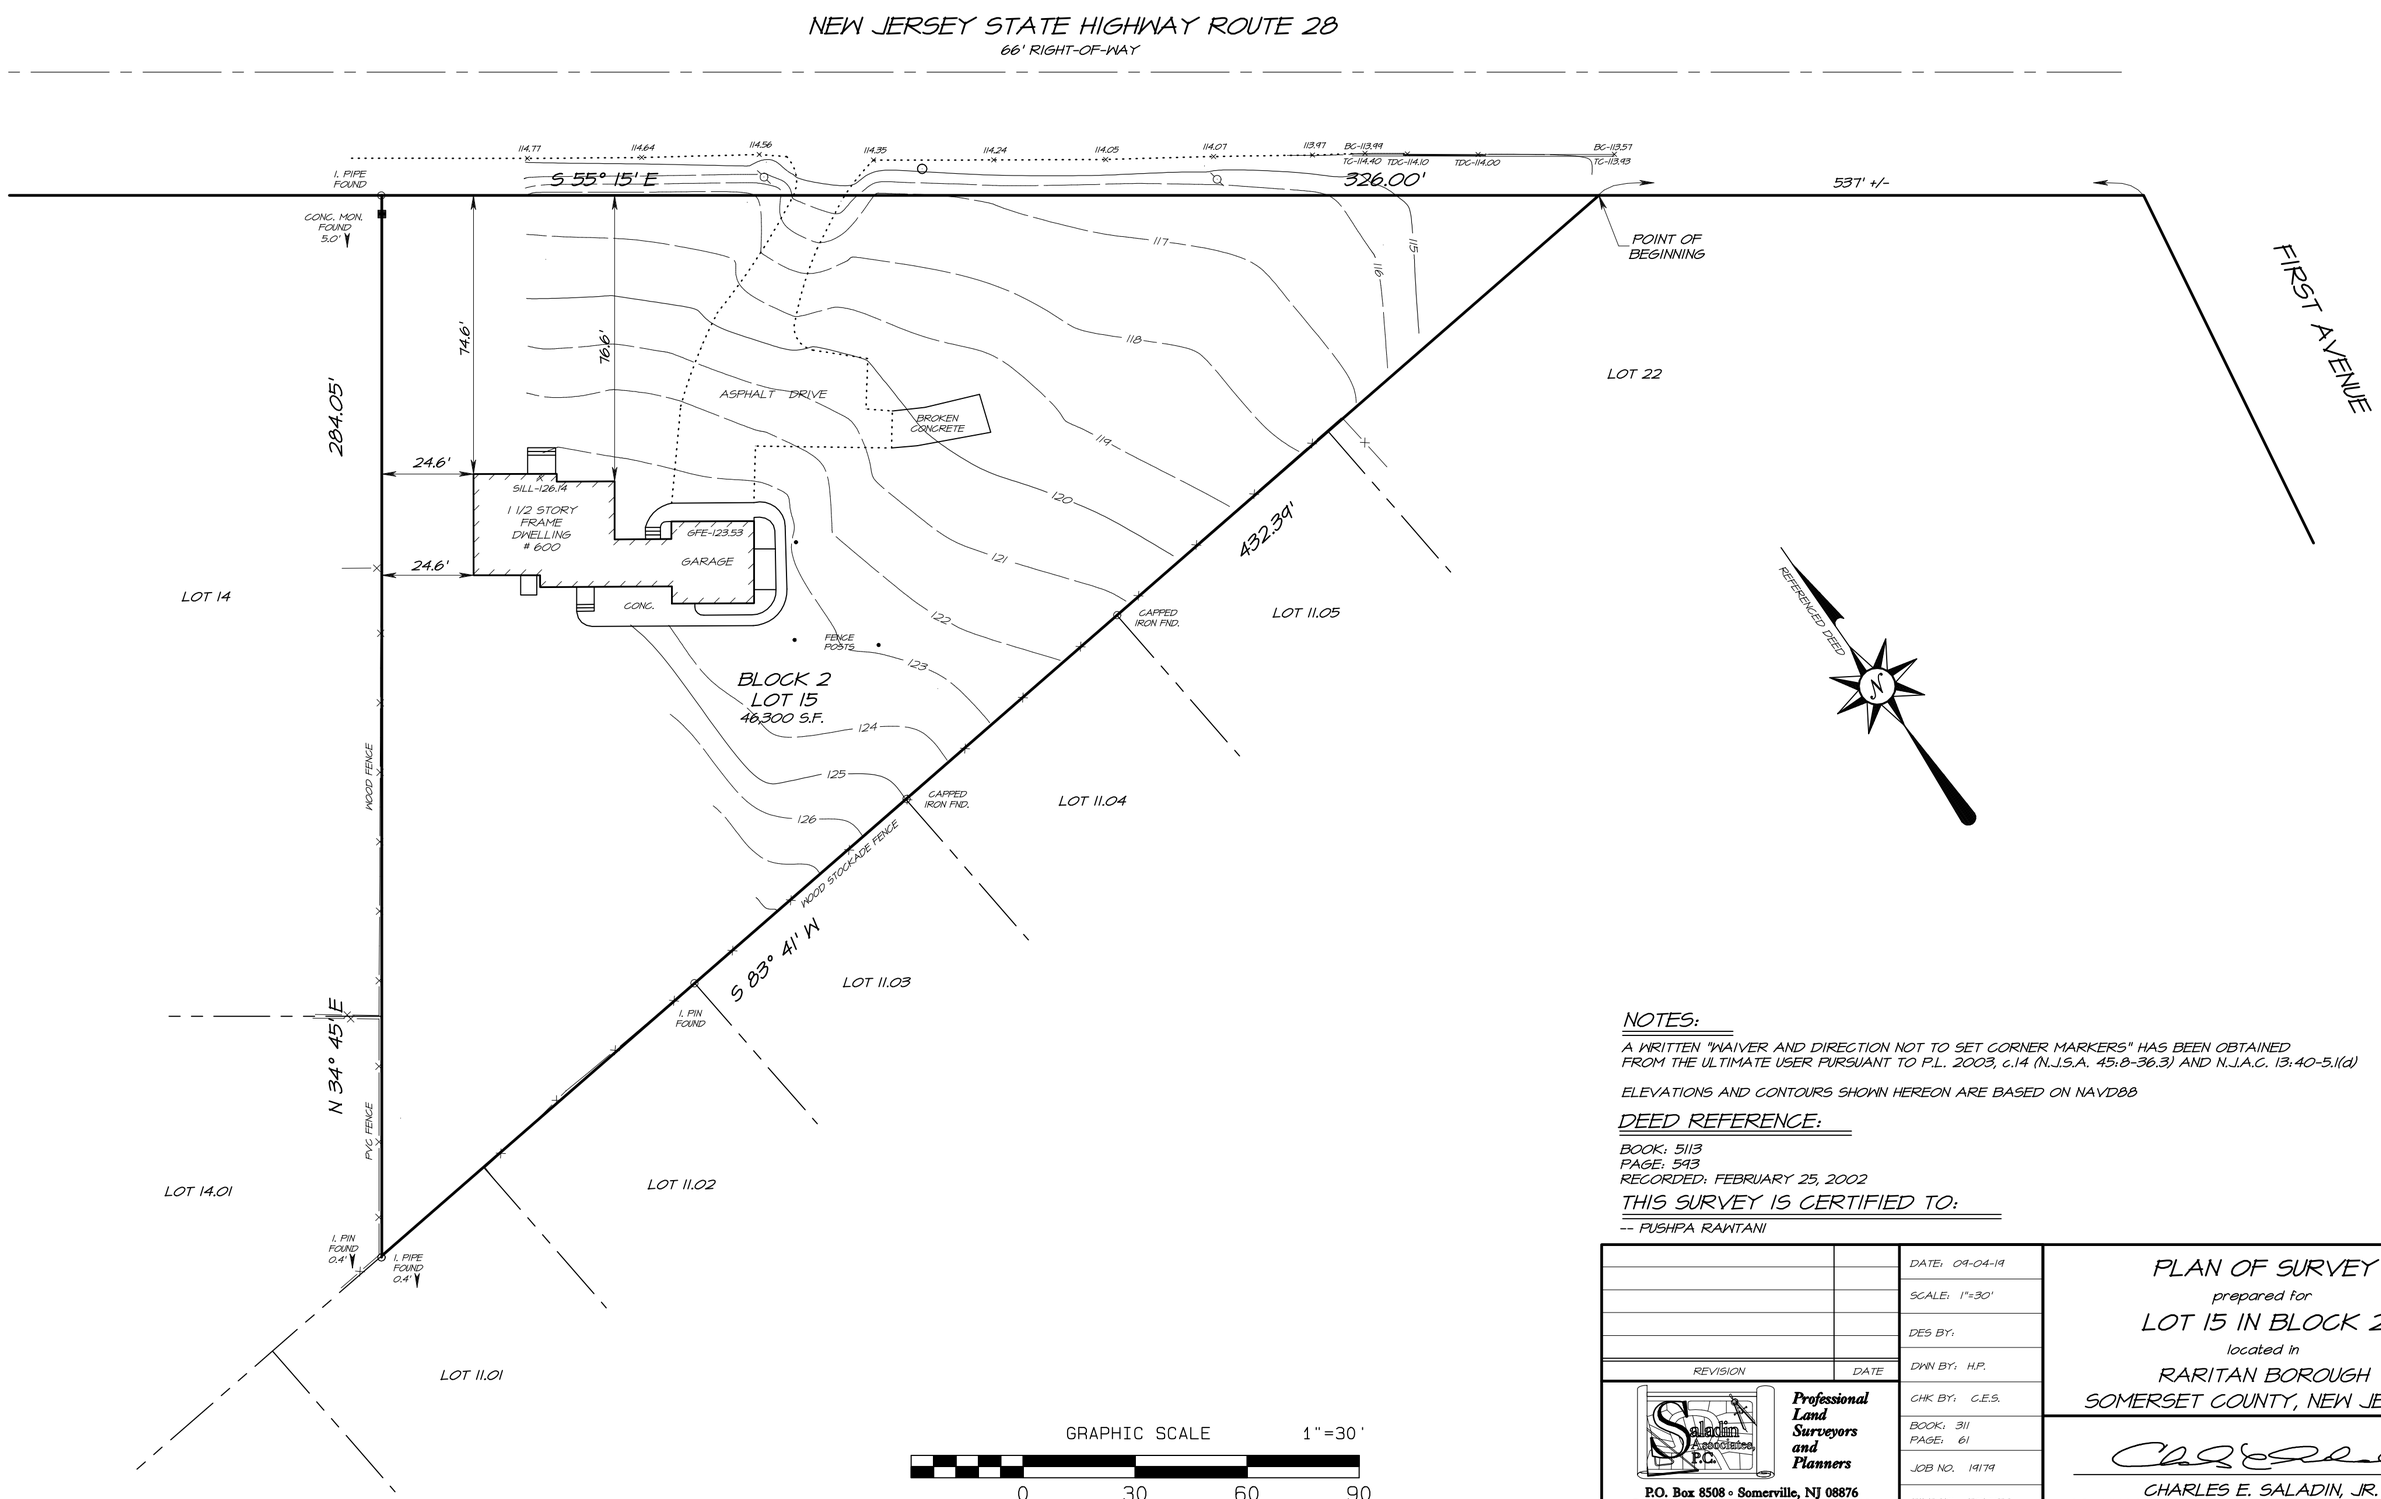

NOTES:

A WRITTEN "WAIVER AND DIRECTION NOT TO SET CORNER MARKERS" HAS BEEN OBTAINED FROM THE ULTIMATE USER PURSUANT TO P.L. 2003, c.14 (N.J.S.A. 45:8-36.3) AND N.J.A.C. 13:40-5.1(d)

ELEVATIONS AND CONTOURS SHOWN HEREON ARE BASED ON NAVD88

DEED REFERENCE:

BOOK: 5113
PAGE: 543
RECORDED: FEBRUARY 25, 2002

THIS SURVEY IS CERTIFIED TO:

-- PUSHPA RAWTANI

REVISION	DATE

DATE: 04-04-19
SCALE: 1"=30'
DES BY:
DWN BY: H.P.
CHK BY: C.E.S.
BOOK: 311
PAGE: 61
JOB NO. 19179
FILE NO: FOLDER

Saladin Associates, P.C.
Professional Land Surveyors and Planners
P.O. Box 8508 ◦ Somerville, NJ 08876
Phone: 908-722-1270 ◦ FAX: 908-722-1393

PLAN OF SURVEY

prepared for

LOT 15 IN BLOCK 2

located in

RARITAN BOROUGH
SOMERSET COUNTY, NEW JERSEY

CHARLES E. SALADIN, JR.
PROFESSIONAL LAND SURVEYOR NJ LIC. #34019